Middle School

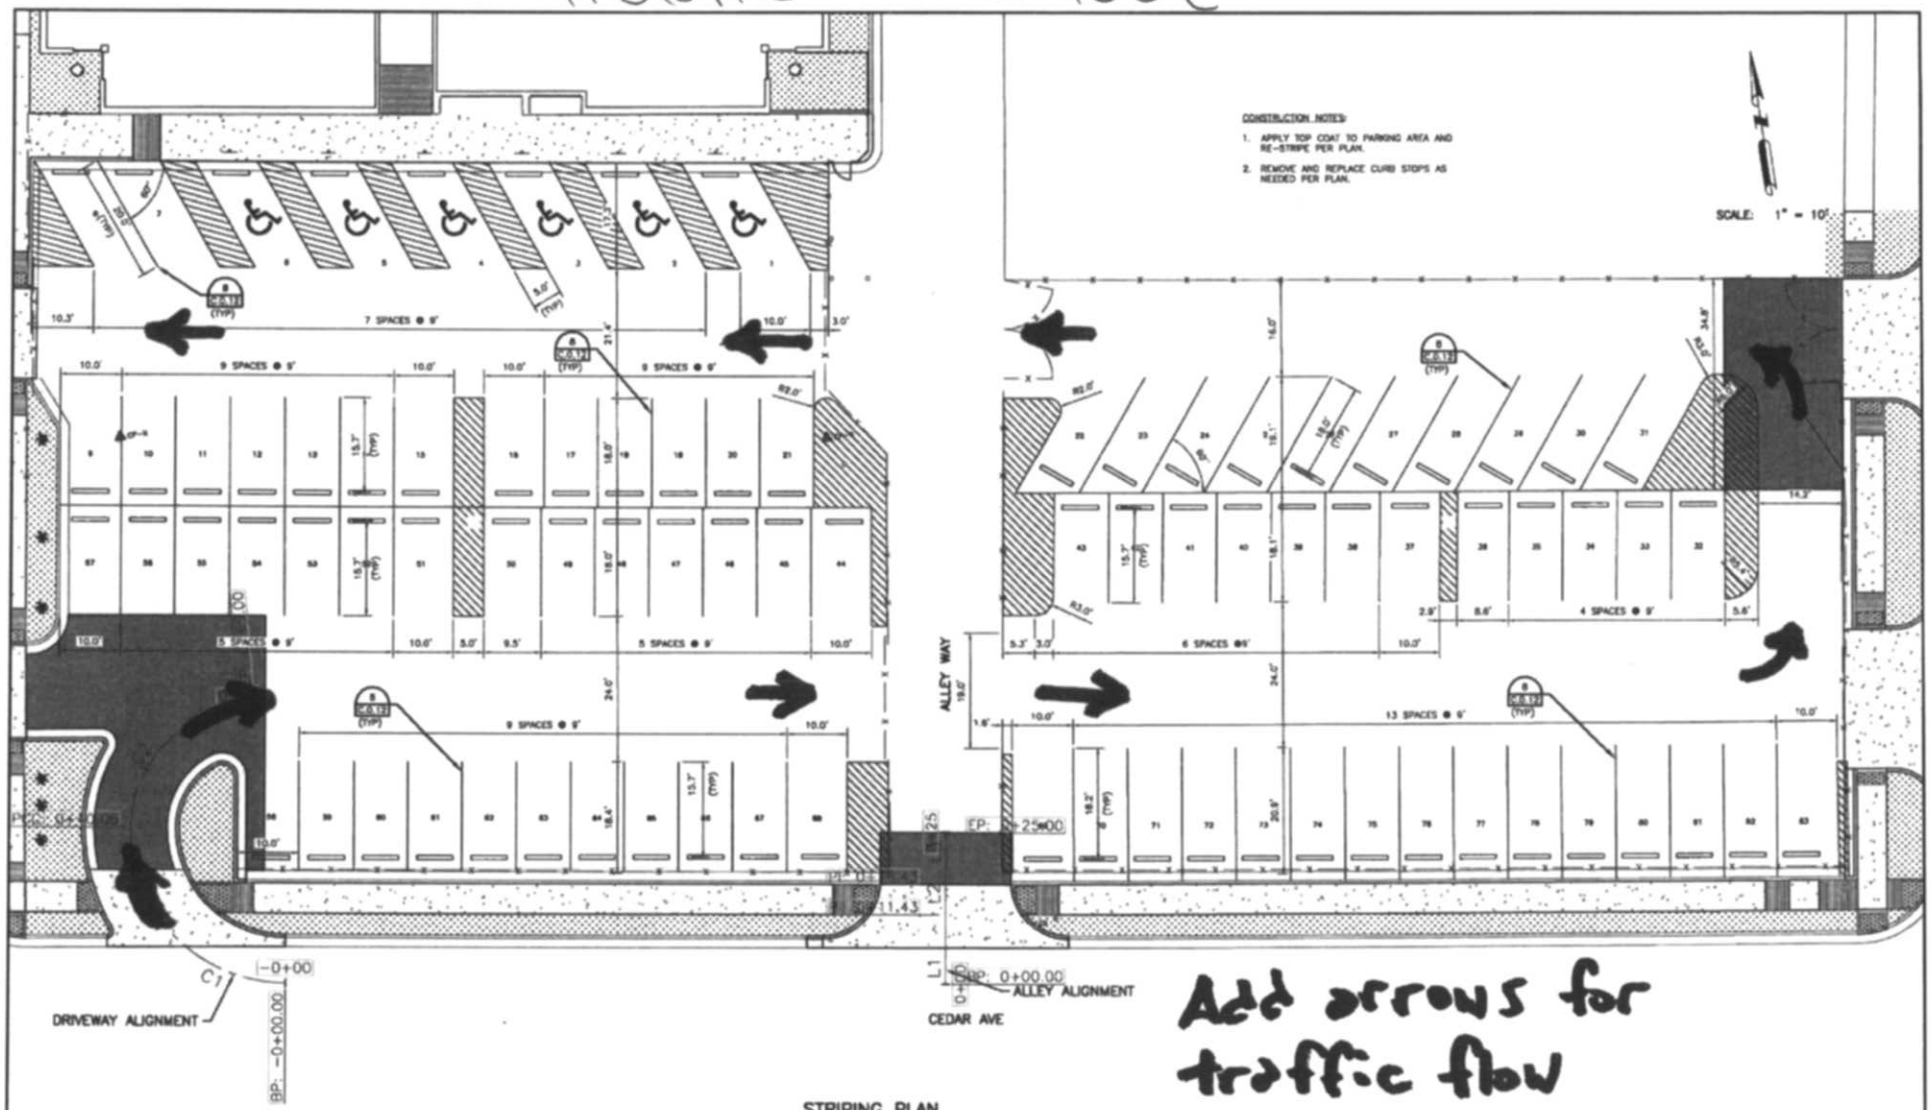

Add arrows for traffic flow

STRIPING PLAN

DESIGNED BY:	HRV
DRAWN BY:	HRV
CHECKED BY:	DA
APPROVED BY:	RS
DATE:	JANUARY 2011

REVISIONS

NO	DATE		APP

DANNENBAUM
ENGINEERING COMPANY - McALLEN, LLC
T.B.P.E. FIRM REGISTRATION #6990
T.B.A.E. FIRM REGISTRATION #10734
1100 MOLANDA LOOP, STE 200 McALLEN, TX 78504 (956) 683-3477

South Texas Educational Technologies, Inc
Horizon Montessori Middle School
McAllen Texas

STRIPING PLAN

SCALE BAR IS ONE INCH ON ORIGINAL DRAWINGS

PROJECT No:	4E31-01
DRAWING No:	C.0.11
SHEET No:	20

Sep 05, 2012 - 12:38pm drew.mcgarrough
G:_340\4631-01 STE McAllen 1st Bldg\Dwg\Sheets\C.0.11.dwg